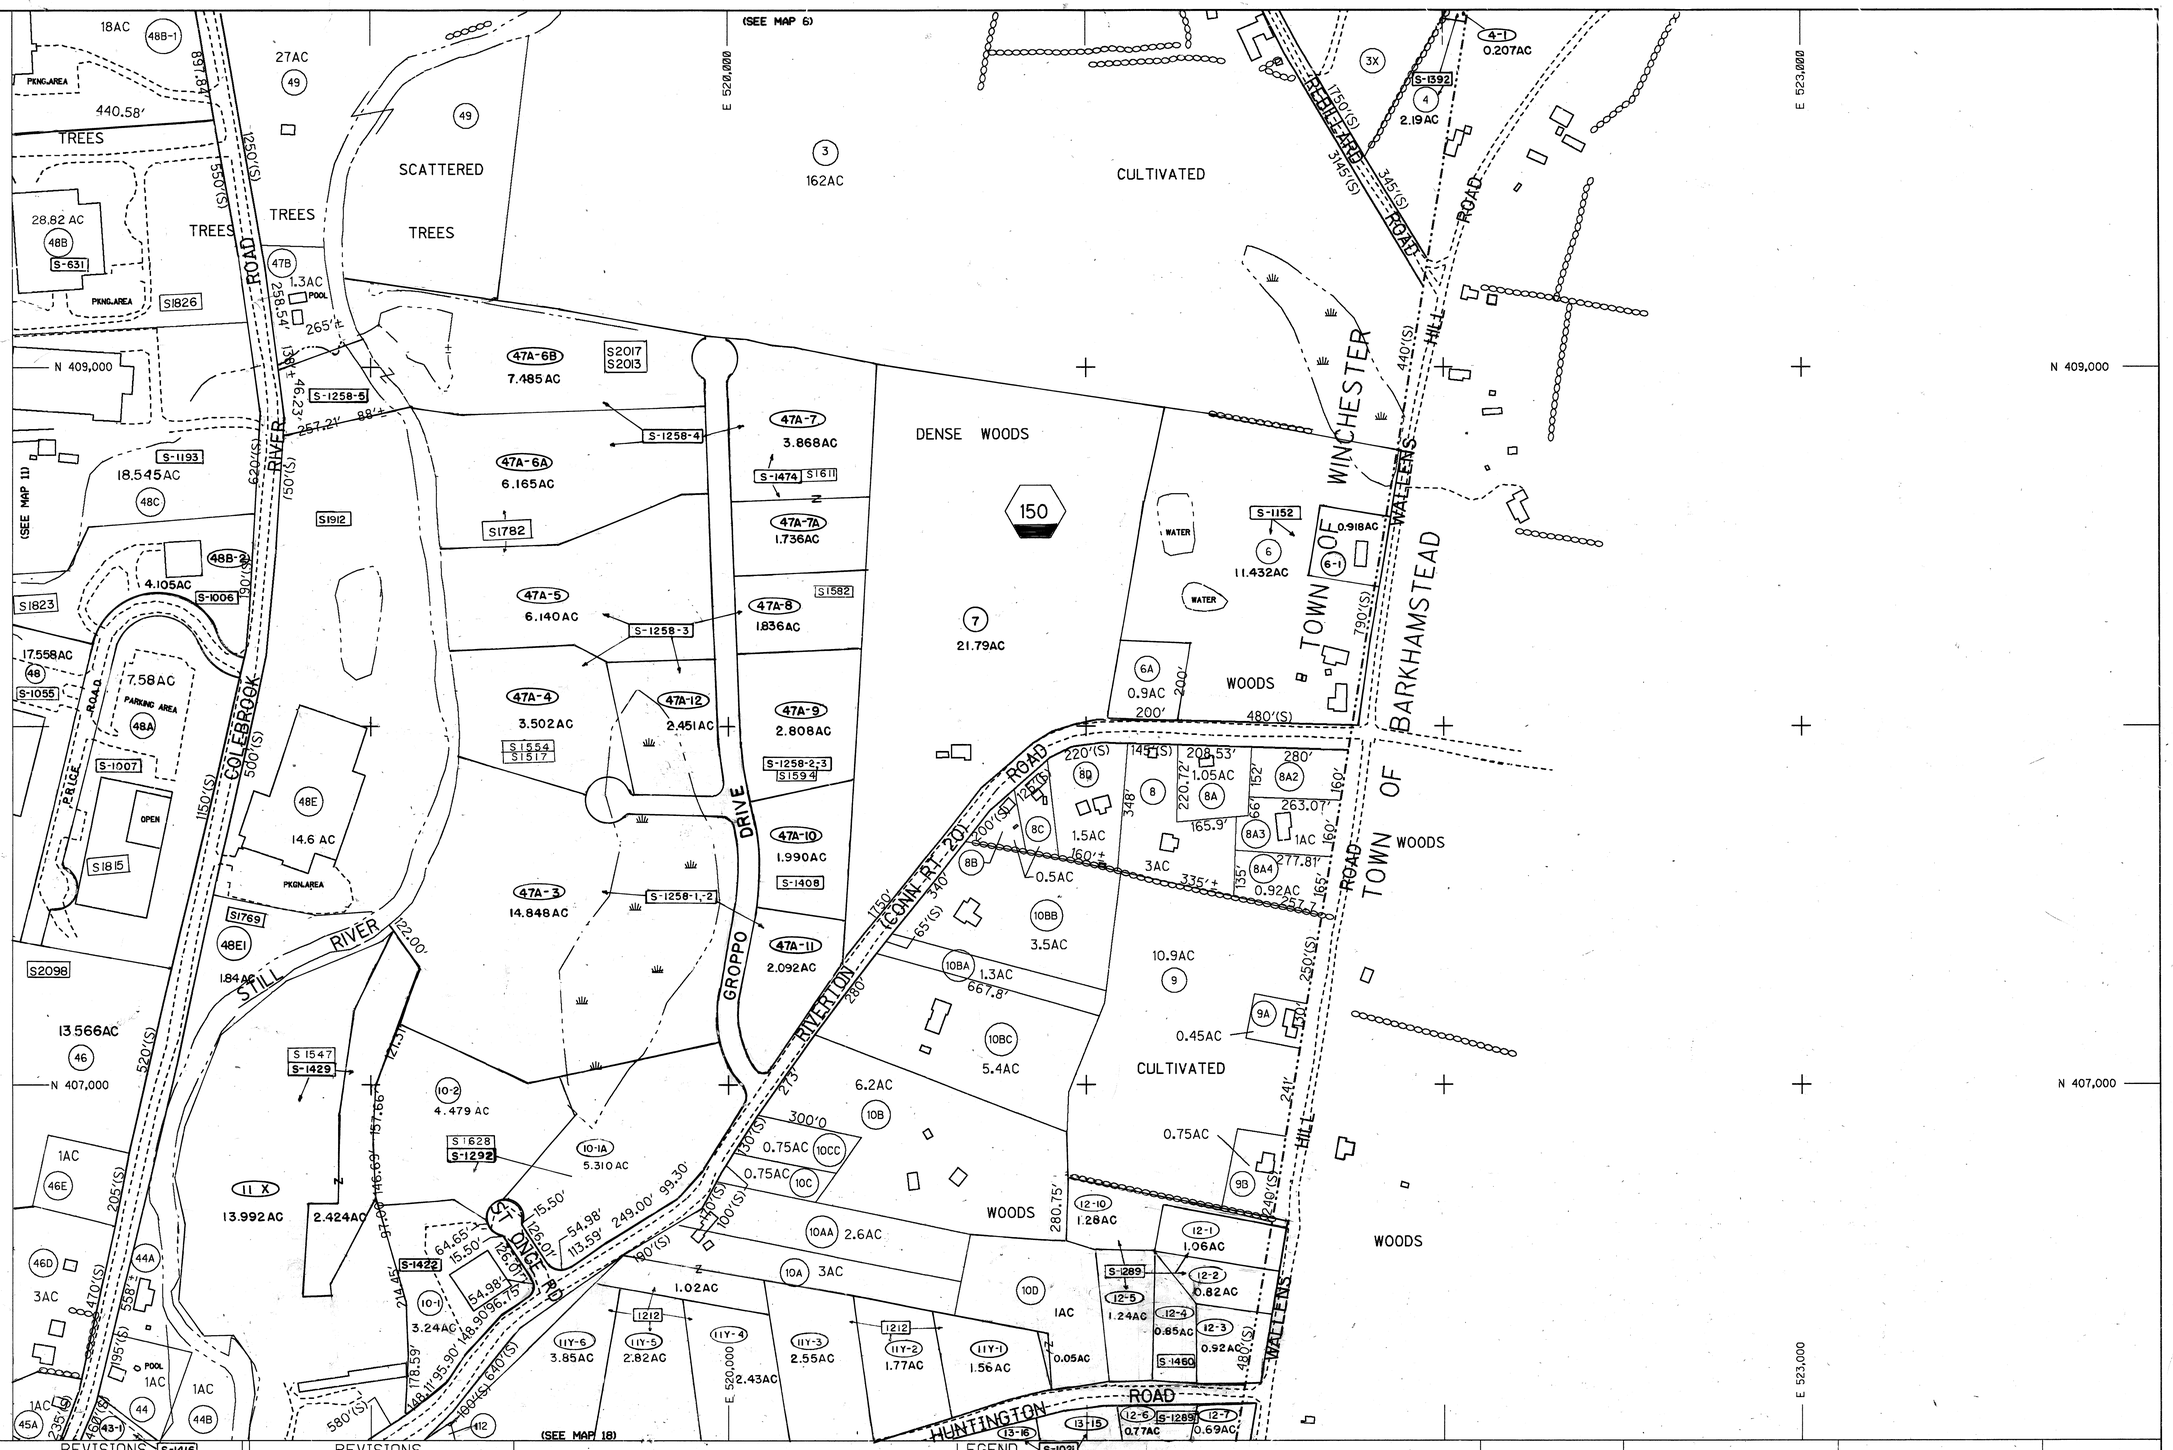

PREPARED BY

GEOD CORPORATION
PHOTOGRAMMETRIC SCIENCES
SURVEY TECHNOLOGIES
73 OAK RIDGE ROAD-OAK RIDGE,N.J. 07438

PREPARED FOR TAX PURPOSES ONLY,NOT TO BE USED FOR CONVEYANCES

REVISIONS S-1416

DATE	MADE BY	CHANGES/ADDITIONS
10 - 89	A. S.	SURVEY 1212, ~~1245~~, 1289, 1292, ~~1313~~
6 - 91	A. S.	1392, 1416, 1429, 1422
1 - 94		1408, 1258-1,2,3;4;5
		1021
6 - 95	A. S.	1460, 631, 1006, 1007
		1193, 1474, 1152
11-02	DLS	1769
8-05	DLS	1782, 1815, 1823, 1826
11-07	DLS	S1912
3-2012	DLS	2013, 2017, 2098

REVISIONS

DATE	MADE BY	CHANGES/ADDITIONS

LEGEND

TOWN LINE
BLOCK LINE
LOT LINE
DENOTES COMMON OWNER
TAX MAP BLOCK NUMBER (12)
TAX MAP LOT NUMBER (2)
CALC. ACREAGE 75 AC. (C)
RECORD ACREAGE 18.2 AC.
SCALED DIMENSION 100' (S)
RECORD DIMENSION 142.52'

ROAD
TRAIL
RAILROAD
GUARDRAIL
FENCE
RETAINING WALL
STONE WALL
WALL
STREAM,RIVER
LAKE,POND
CULVERT
BRIDGE

HIGH VOLTAGE TRANSMISSION LINE
WOODED AREA TREES
BUILDINGS
WETLANDS

SURVEY NO. 0000

5	6	
11	12	
17	18	

INDEX SHEET

MAP NO. 12

TAX MAP
TOWN OF WINCHESTER
LITCHFIELD COUNTY, CONNECTICUT

200 0 200 400
GRAPHIC SCALE
MAP DATE: 4/87