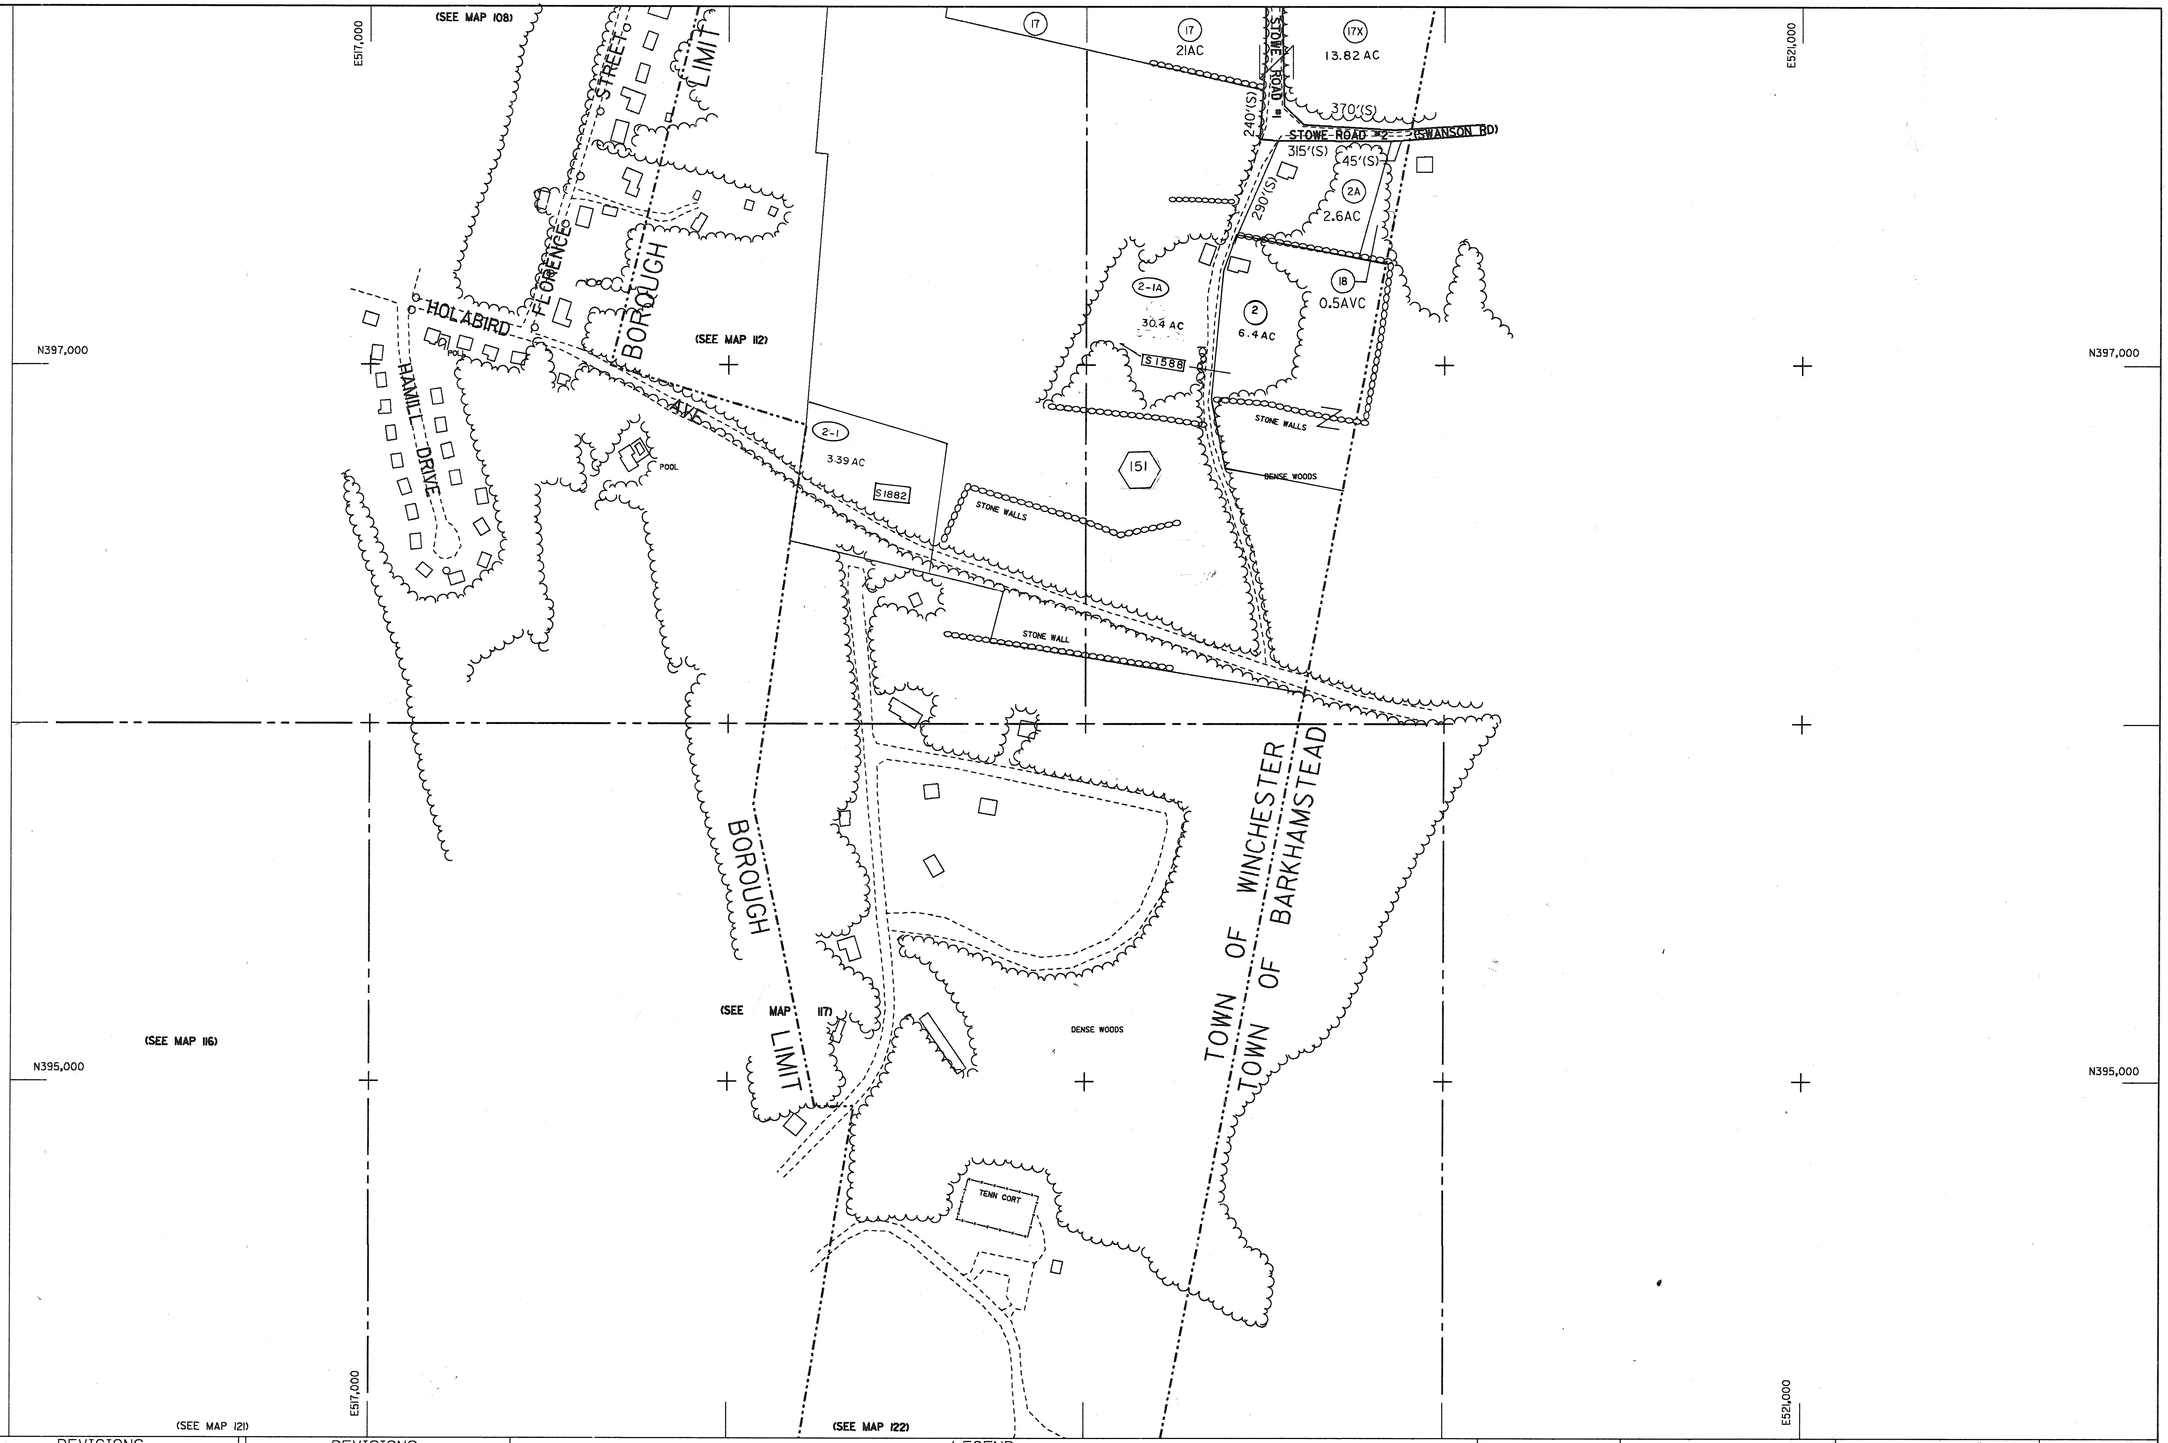


PREPARED BY

GEOD CORPORATION
PHOTOGRAMMETRIC SCIENCES
SURVEY TECHNOLOGIES
73 OAK RIDGE ROAD-OAK RIDGE,N.J. 07438

PREPARED FOR TAX PURPOSES ONLY,NOT TO BE USED FOR CONVEYANCES

REVISIONS

DATE	MADE BY	CHANGES/ADDITIONS
8-05	DLS	1882

REVISIONS

DATE	MADE BY	CHANGES/ADDITIONS

LEGEND

TOWN LINE	
BLOCK LINE	
LOT LINE	
DENOTES COMMON OWNER	
TAX MAP BLOCK NUMBER	(12)
TAX MAP LOT NUMBER	(2)
CALC. ACREAGE	75 AC. (C)
RECORD ACREAGE	18.2 AC.
SCALED DIMENSION	100' (S)
RECORD DIMENSION	142.52'

ROAD	
TRAIL	
RAILROAD	
GUARDRAIL	
FENCE	
RETAINING WALL	
STONE WALL	
WALL	
STREAM,RIVER	
LAKE,POND	
CULVERT	
BRIDGE	

HIGH VOLTAGE TRANSMISSION LINE	
WOODED AREA TREES	
BUILDINGS	
WETLANDS	

N

	23	
	(28)	
33	34	

INDEX SHEET

MAP NO. 28

TAX MAP
TOWN OF WINCHESTER
LITCHFIELD COUNTY,CONNECTICUT

200 0 200 400
GRAPHIC SCALE
MAP DATE: 7/86