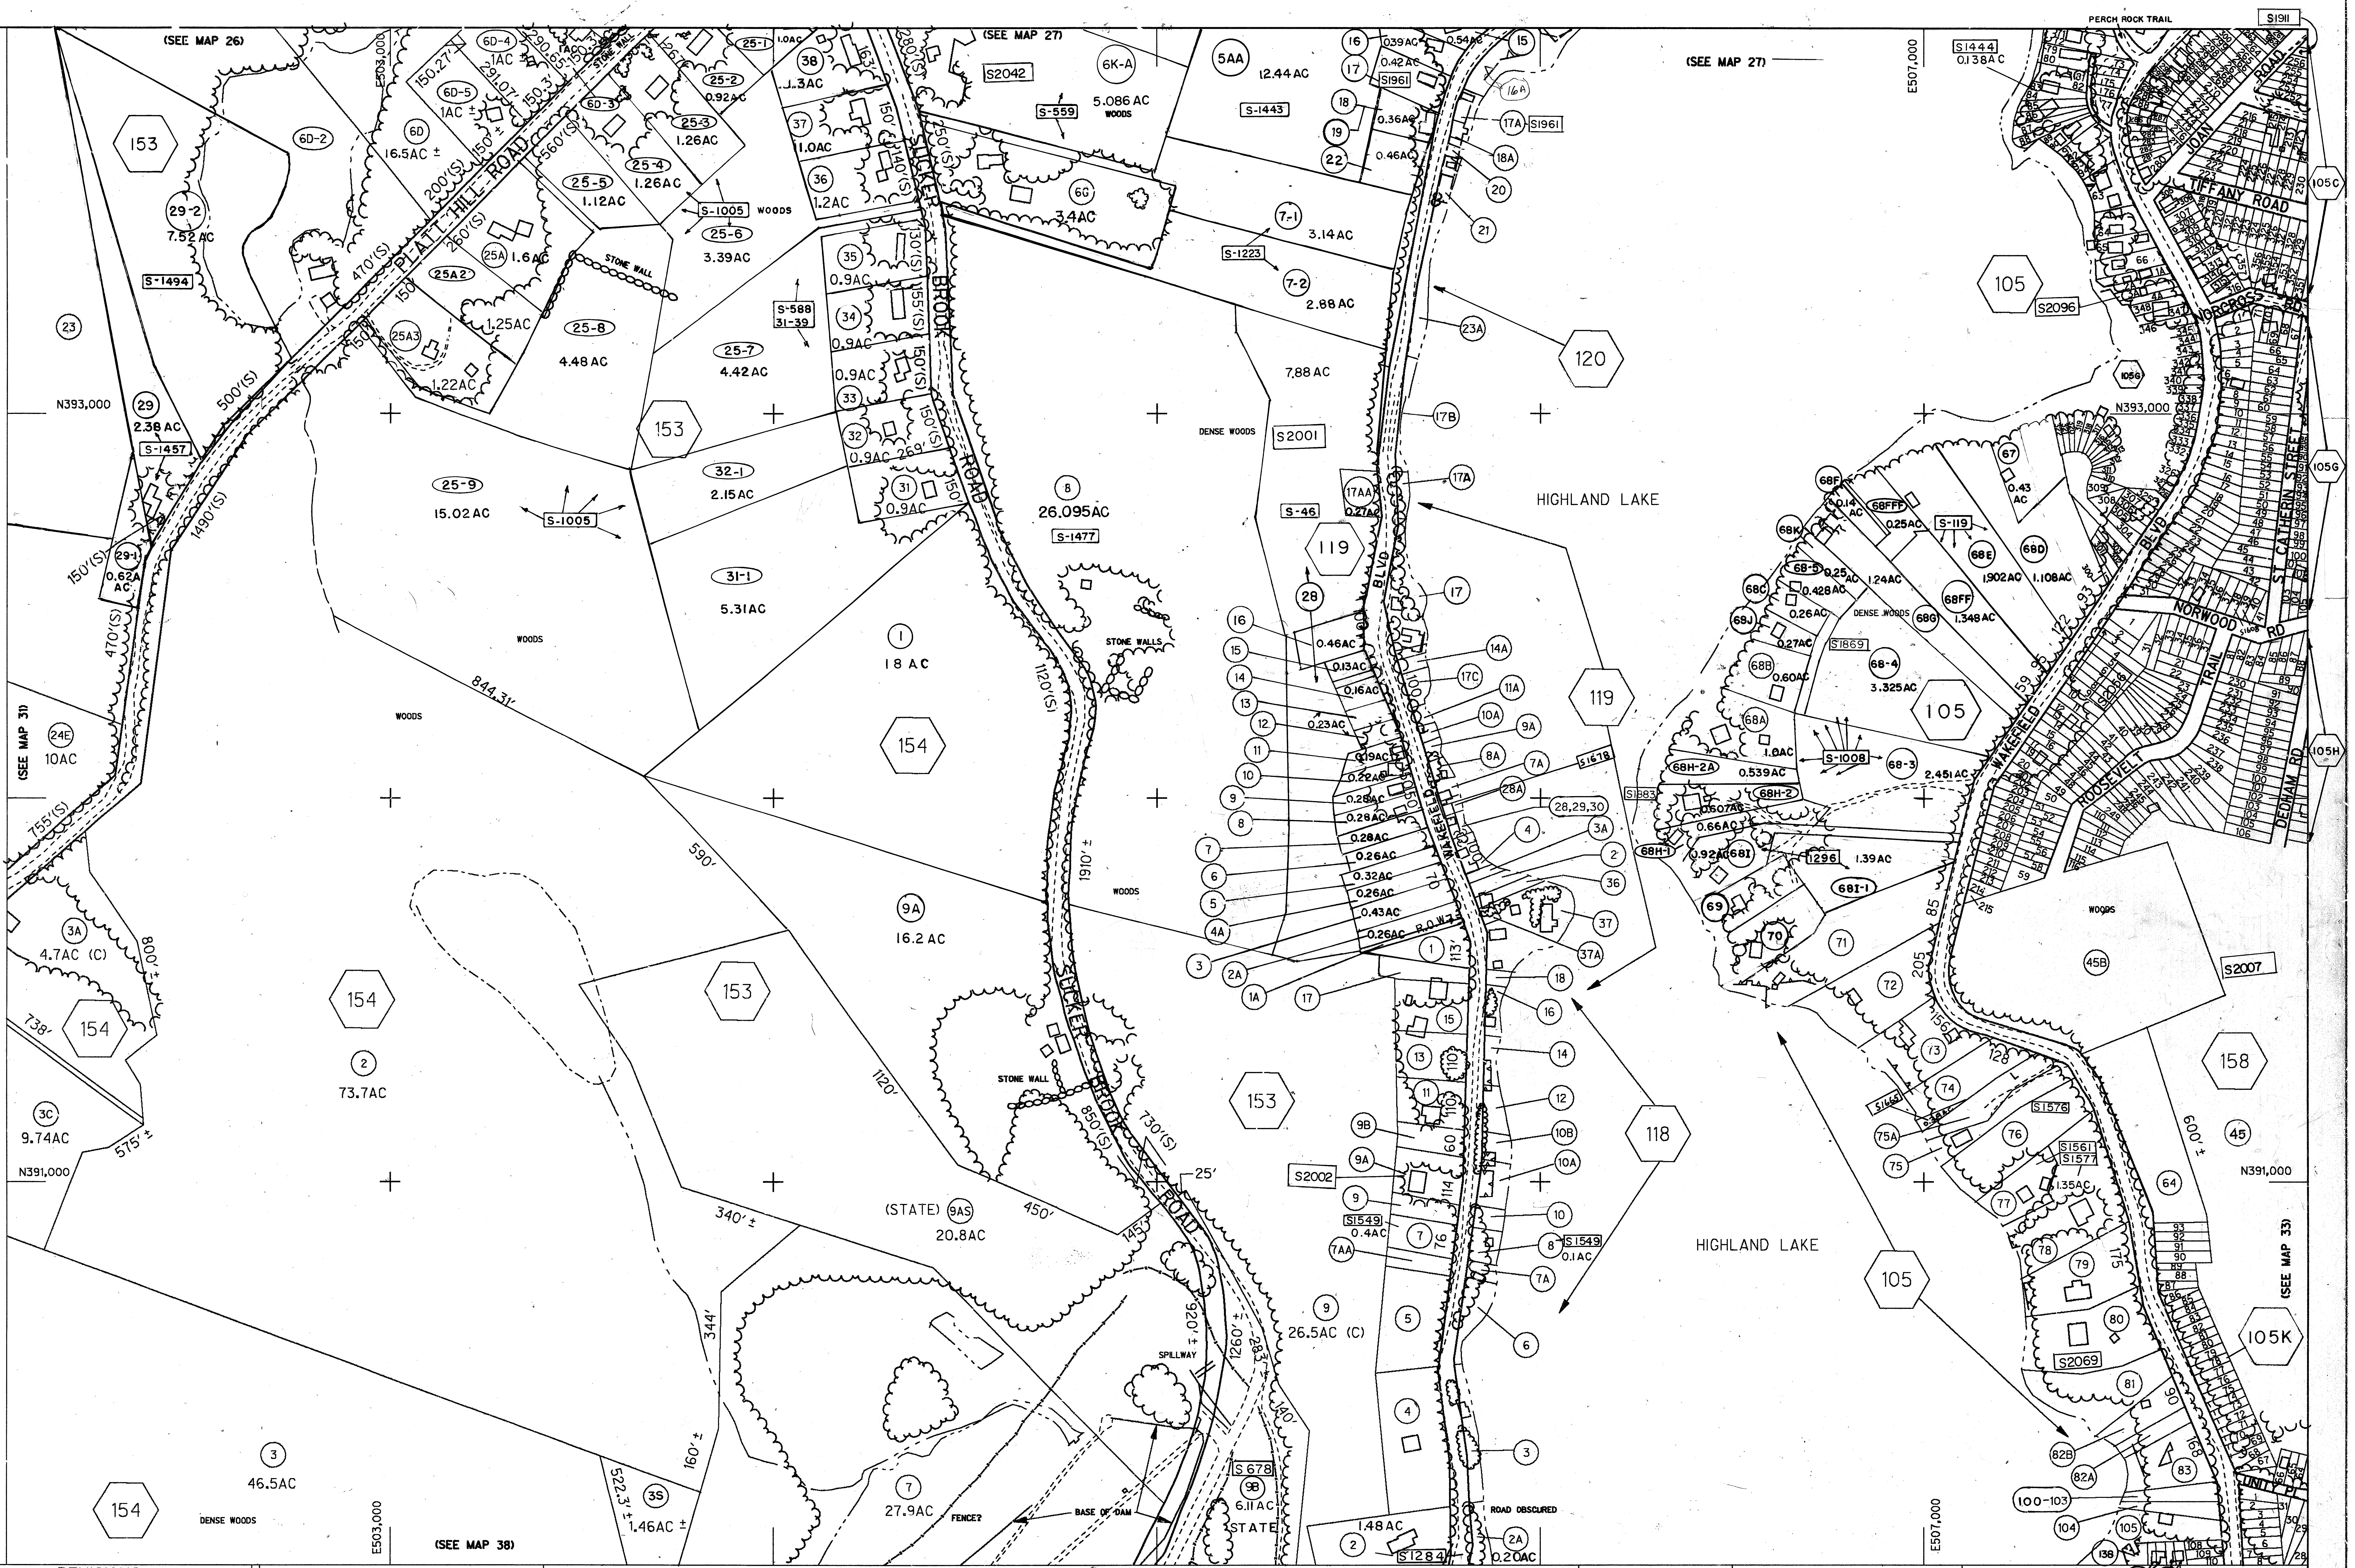

PREPARED BY

GEOD CORPORATION
PHOTOGRAMMETRIC SCIENCES
SURVEY TECHNOLOGIES
73 OAK RIDGE ROAD-OAK RIDGE,N.J. 07438

PREPARED FOR TAX PURPOSES ONLY,NOT TO BE USED FOR CONVEYANCES

REVISIONS

DATE	MADE BY	CHANGES/ADDITIONS
10 = 89	A. S.	SURVEY 1296
11 - 93	A. S.	1005,559,588,46
		1457,1494,1223,1477
		1443,1008,119
9-05	DLS	1869,1883
11-07	DLS	1911,1961
3-2012	DLS	2001,2002,2007
		2056,2069,2096

REVISIONS

DATE	MADE BY	CHANGES/ADDITIONS

LEGEND

TOWN LINE	- · - · -
BLOCK LINE	——
LOT LINE	——
DENOTES COMMON OWNER	Σ
TAX MAP BLOCK NUMBER	⑫
TAX MAP LOT NUMBER	②
CALC. ACREAGE	75 AC. (C)
RECORD ACREAGE	18.2 AC.
SCALED DIMENSION	100′ (S)
RECORD DIMENSION	142.52′

ROAD
TRAIL
RAILROAD
GUARDRAIL
FENCE —X—X—X—
RETAINING WALL
STONE WALL
WALL
STREAM,RIVER
LAKE,POND
CULVERT
BRIDGE

HIGH VOLTAGE TRANSMISSION LINE
WOODED AREA TREES
BUILDINGS
WETLANDS
SURVEY NO. 0000

N

26	27	
31	㉜	33
37	38	39

INDEX SHEET

MAP NO. 32

TAX MAP
TOWN OF WINCHESTER
LITCHFIELD COUNTY,CONNECTICUT

200 0 200 400
GRAPHIC SCALE
MAP DATE: 3/88